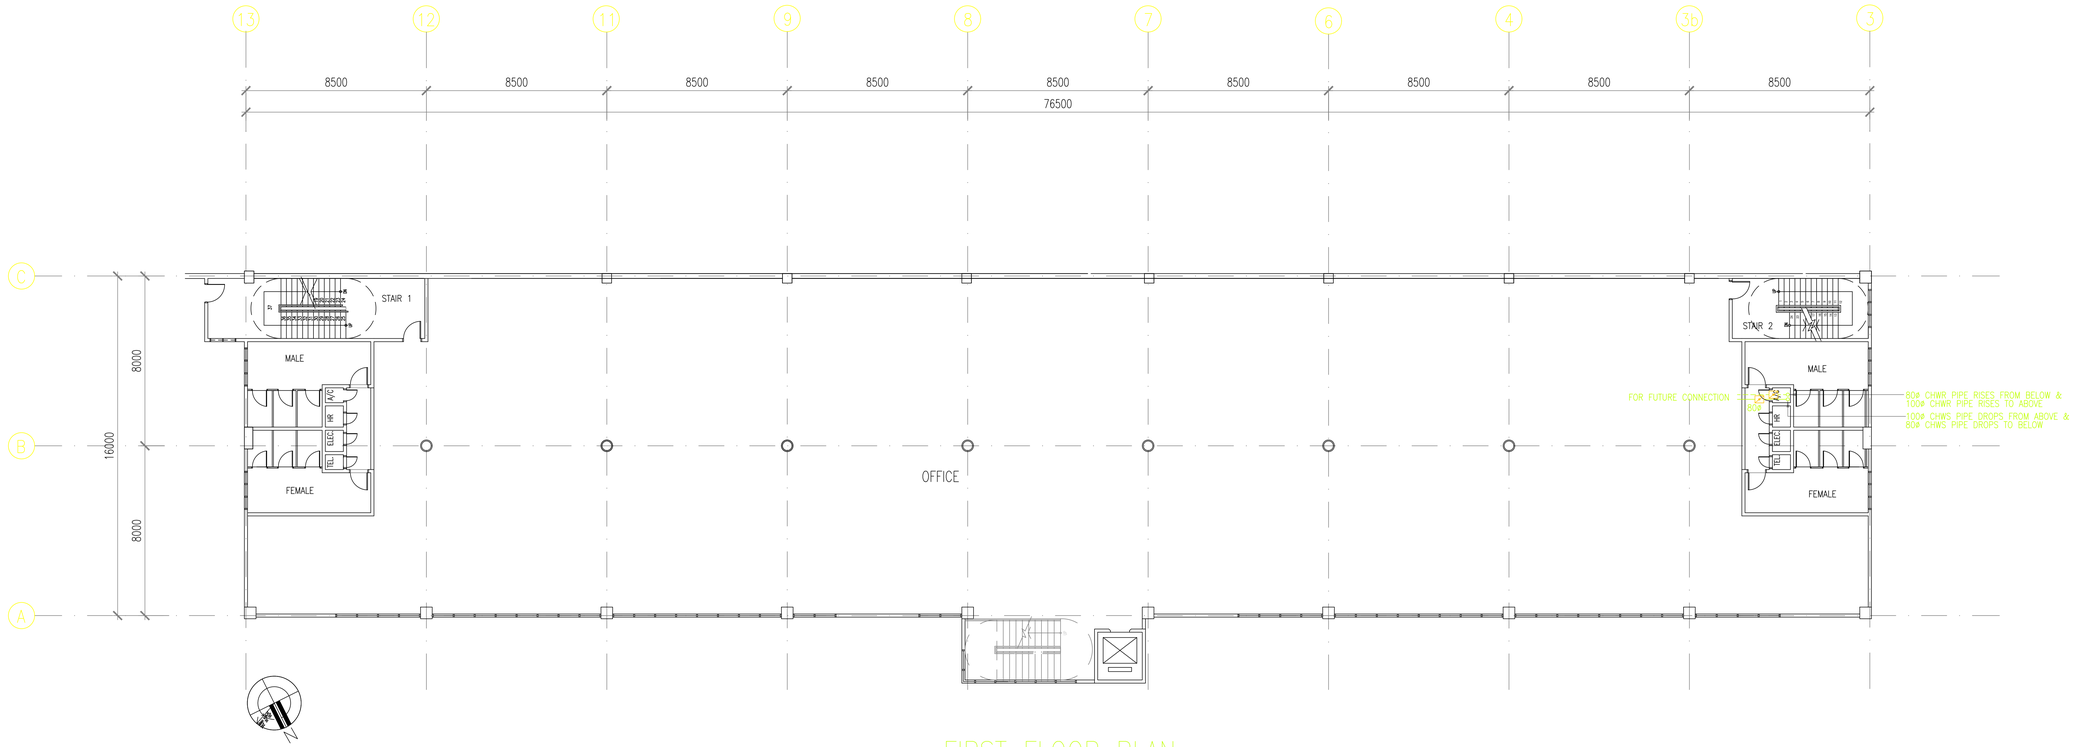

FIRST FLOOR PLAN

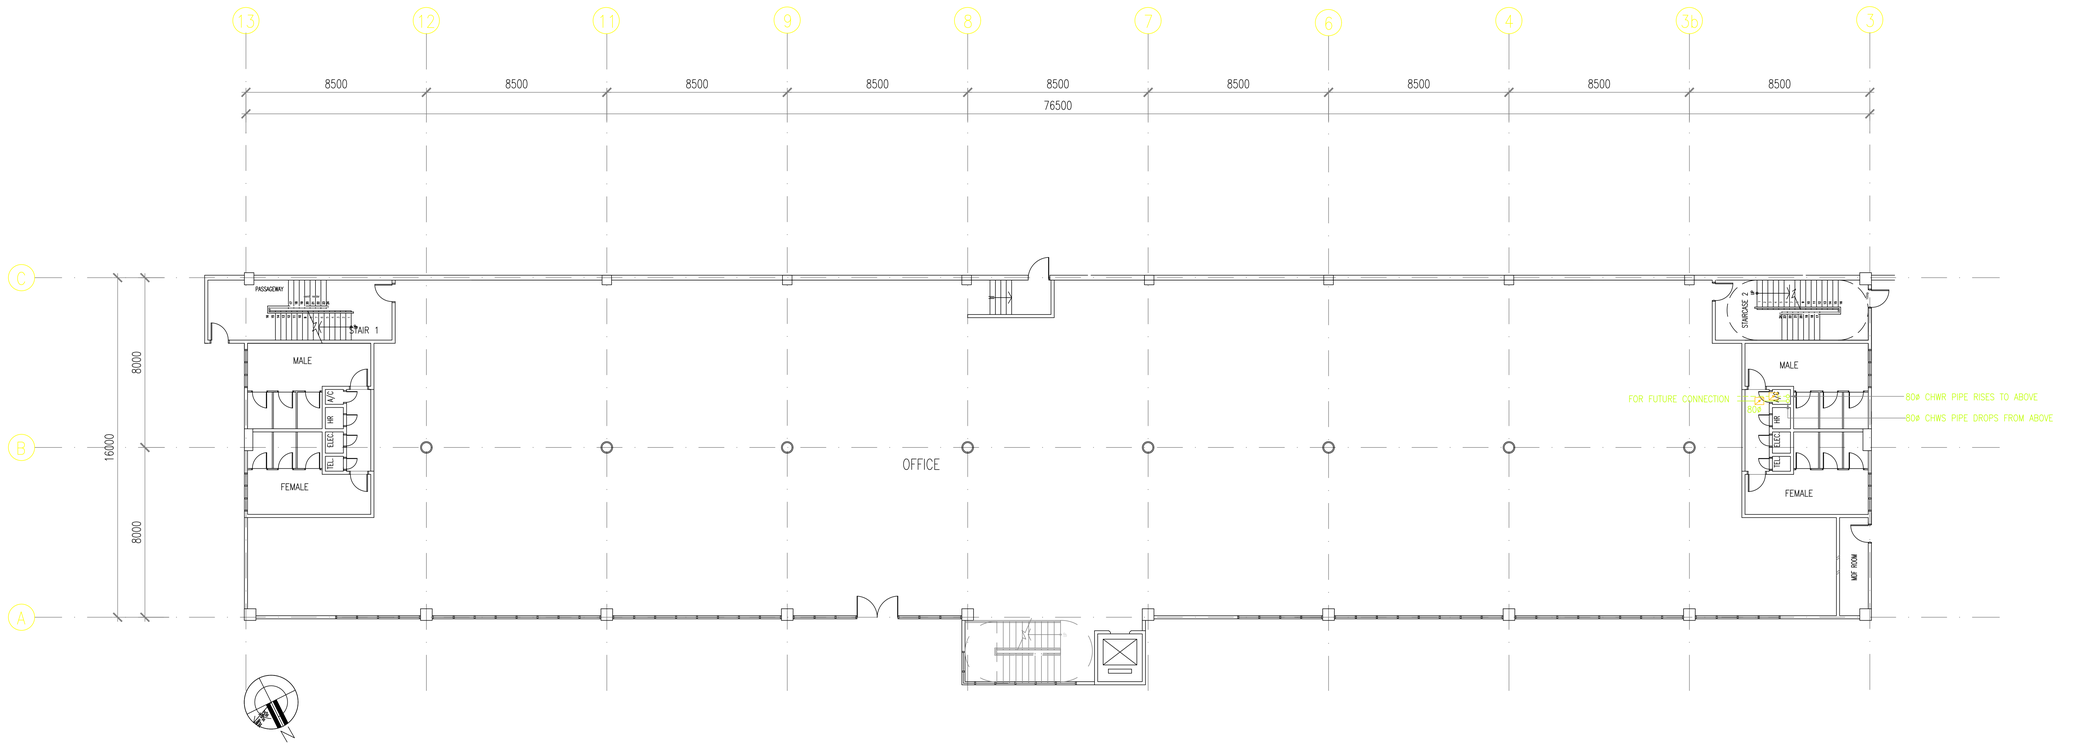

GROUND FLOOR PLAN

STAMP / NOTA :

STAMP / NOTA :

LEGEND

- BUTTERFLY VALVE
- PRESSURE GAUGE
- THERMOMETER
- STRAINER
- FLANGED BALANCING VALVE
- GATE VALVE
- CHWS CHILLED WATER SUPPLY
- CHWR CHILLED WATER RETURN
- CWS CONDENSER WATER SUPPLY
- CWR CONDENSER WATER RETURN
- FCU CHILLED WATER FAN COIL UNIT
- CHILLED WATER SUPPLY PIPE
- CHILLED WATER RETURN PIPE

NO.	TARIKH	RINGKASAN	OLEH
1	09.05.08	OFFICE LAYOUT REMOVED	SKS
0	24.03.08	ISSUED FOR CONSTRUCTION	SKS

PINDAAN

TAJUK PROJEK :

CADANGAN MEMBINA SEBUAH GUDANG
1 TINGKAT BESERTA PEJABAT 3 TINGKAT,
YANG MENGANDUNGI:-
PENCAWANG ELEKTRIK TNB,
PUSAT PENGUMPULAN SAMPAH,
BILIK PAM,
1 UNIT PONDOK PENGAWAL DAN
1 UNIT RUANG MENUNGGU 1 TINGKAT,
DI ALAMAT NO.9 (PT 33271)
JALAN TIANG U8/92,
SEKSYEN U8,
PERINDUSTRIAN BUKIT JELUTONG,
40150 SHAH ALAM,
SELANGOR DARUL EHSAN

UNTUK
TETUAN ORYX IMPRESSIONS SDN. BHD.

TANDATANGAN & ALAMAT PEMILIK :

ORYX IMPRESSIONS SDN. BHD. (co. no. 646594-X)
36-2, JALAN 5/101C, OFF JALAN KASKAS,
JALAN CHERAS, 56100 KUALA LUMPUR.
TEL: 03- 9132 3018 FAX: 03-9132 7018

ARKITEK :

GRA ARCHITECTS
6-L5-01, Tower 2, Menara PGRM, no. 6&8 Jalan Pudu Ulu, 56100 Kuala Lumpur, Malaysia
T 603-9281 7177 F 603-9287 8208 E gram@gra.com.my www.gra.com.my

JURUTERA M&E :

ATOZ
PERUNDING ATOZ
Jurutera Perunding - Consulting Engineers
23B, JALAN SS15/4C, 47500 SUBANG JAYA, SELANGOR DARUL EHSAN
Tel: 03-56366711 Fax: 03-56355177 E-mail: perunding_atoz@myjaring.net

TAJUK LUKISAN :

MAIN OFFICE BUILDING
GROUND FLOOR AND FIRST FLOOR PLAN
-CHILLED WATER, CONDENSER WATER, DRAIN
WATER PIPING LAYOUT
AIR-CONDITIONING AND VENTILATION SYSTEM

DILUKIS	DISEMAK
DAN	SKS
SKALA 1 : 150	TARIKH MARCH 2008
NO.LUKISAN 508307/M/AC/03	PINDAAN 1

PELAN INI MENGANDUNGI HAK CIPTA
kontraktor hendaklah mengikut dimensi yang ada di dalam rajah. segala dimensi mesti diperiksa dan disemak di tapak binaan. sebarang selisihan yang terdapat hendaklah dilapurkan kepada akitek/jurutera yang berkuasa.