HAK CIPTA TERPELIHARA
Semua ukuran mesti disemak diatas tapak binaan. Hanya ukuran ukuran yang dicatitkan sahaja perlu digunakan. Sebarang selisihan hendaklah dilaporkan dengan segera kepada Akitek.

UNTUK KEGUNAAN MBSA

bil	tarikh	pindaan
B	26-05-14	1. CHANGES AS PER CLOUDED ITEM 2. FFL REVISED & ROAD LEVEL AT GRID LINE "A" ~"J" REVISED.
C	09-06-14	1. PARAPET WALL FENCING REVISED 1220MM TO 750MM HEIGHT 2. CANOPY ROOF HEIGHT REVISED 3. ROOF REVISED
D	19-06-14	1. JACKROOF REVISED 2. ROLLER SHUTTER AND DOCK LEVELLERS SIZE REVISED 3. CANOPY ROOF HEIGHT FOR COLD WATER TANK REVISED
E	25-07-14	1. STEEL COLUMN REPOSITIONED (DRIVEWAY)
F	08-08-14	1. CHANGES AS PER CLOUDED ITEM (WINDOWS REVISED)
G	14-08-14	1. TRANSLUCENT SHEET REVISED TO FIRE ROLLER SHUTTER 2. CANOPY ROOF HEIGHT & TRANSLUCENT SHEET REVISED (ref. RO)
H	24-10-14	1. REVISED ST3-A ELEVATION DUE TO ADDITIONAL OFFICE AT MEZZ. 2. REVISED ELEVATION FOR WATER TANK AT UPPER FIRST FLOOR
I	5-11-14	1. REVISED OUTDOOR UNIT
J	11-11-14	1. CHANGES AS PER CLOUDED ITEM
K	29-01-15	1. REVISED LOCATION OF TRANSLUCENT SHEET 2. REVISED FIRE SHUTTER, ASS NETTING 3. EXTENDED CANOPY ROOF 4. REVISED LOCATION OF STEEL PLATFORM FOR OUTDOOR UNIT. 5. ADDITIONAL ROOF CANOPY FOR LOADING DOCK AT GF 6. REVISED MAIN ROOF DUE TO REDUCED FLOOR AREA ON FF
L	27-02-15	1. WIRE NETTING REVISED TO 2M

projek

CADANGAN MEMBINA
SEBUAH GUDANG 2 TINGKAT BESERTA TINGKAT MEZZANIN, 1 TINGKAT TEMPAT LETAK KERETA DI TINGKAT BASEMEN, 1 UNIT BILIK PAM DAN 1 UNIT PUSAT PENGUMPULAN SAMPAH
DI ATAS NO.9B (LOT 78673),
JALAN TIANG U8/92,
SEKSYEN U8,
PERINDUSTRIAN BUKIT JELUTONG,
40150 SHAH ALAM,
SELANGOR DARUL EHSAN
UNTUK
TETUAN ORYX IMPRESSIONS SDN. BHD.

pemilik tanah

WONG SUI EE (PENGARAH) (I/C NO. 690519-10-5994)
ORYX IMPRESSIONS SDN. BHD. (Co. no. 646594-X)
36-2, JALAN 5/105, DTF JALAN KASKAS,
JALAN CHERAS, 56100 KUALA LUMPUR.
Tel : 03-91327018 ; Fax : 03-91327018

pemaju

WONG SUI EE (PENGARAH) (I/C NO. 690519-10-5994)
ORYX IMPRESSIONS SDN. BHD. (Co. no. 646594-X)
36-2, JALAN 5/105, DTF JALAN KASKAS,
JALAN CHERAS, 56100 KUALA LUMPUR.
Tel : 03-91327018 ; Fax : 03-91327018

GRA ARCHITECTS
6-15-01, Tower 2, Mercure PJ3NL no. 6&8 Jalan Pudu Ulu, 56100 Kuala Lumpur, Malaysia
603-9281 7177 603-9287 8208 gram@gra.com.my

CATATAN:
Saya memperakui bahawa perinci-perinci dalam pelan-pelan ini adalah menurut keterangan-keterangan Undang-Undang Kecil Bangunan Seragam 1984 dan saya setuju lantas tanggung-jawab penuh dengan sewajarnya.

LEMBAGA ARKITEK MALAYSIA
Ar. Lim Chim Koon
ARKITEK PROFESIONAL
No Pendaftaran LAM : AL 172
LIM CHIM KOON (A/L 172) B.ARCH. (Hons) UNSW APAM, RIAA.

ukuran	1:200	pembantu	
tarikh	FEB 2015	dilukis	INA
akitek bertugas	C.K. LIM	disemak	FAIZAH

lukisan
PANDANGAN SISI KANAN DAN PANDANGAN SISI KIRI

nombor lukisan
GRA 1395/SEL/WD/G/BP/9L

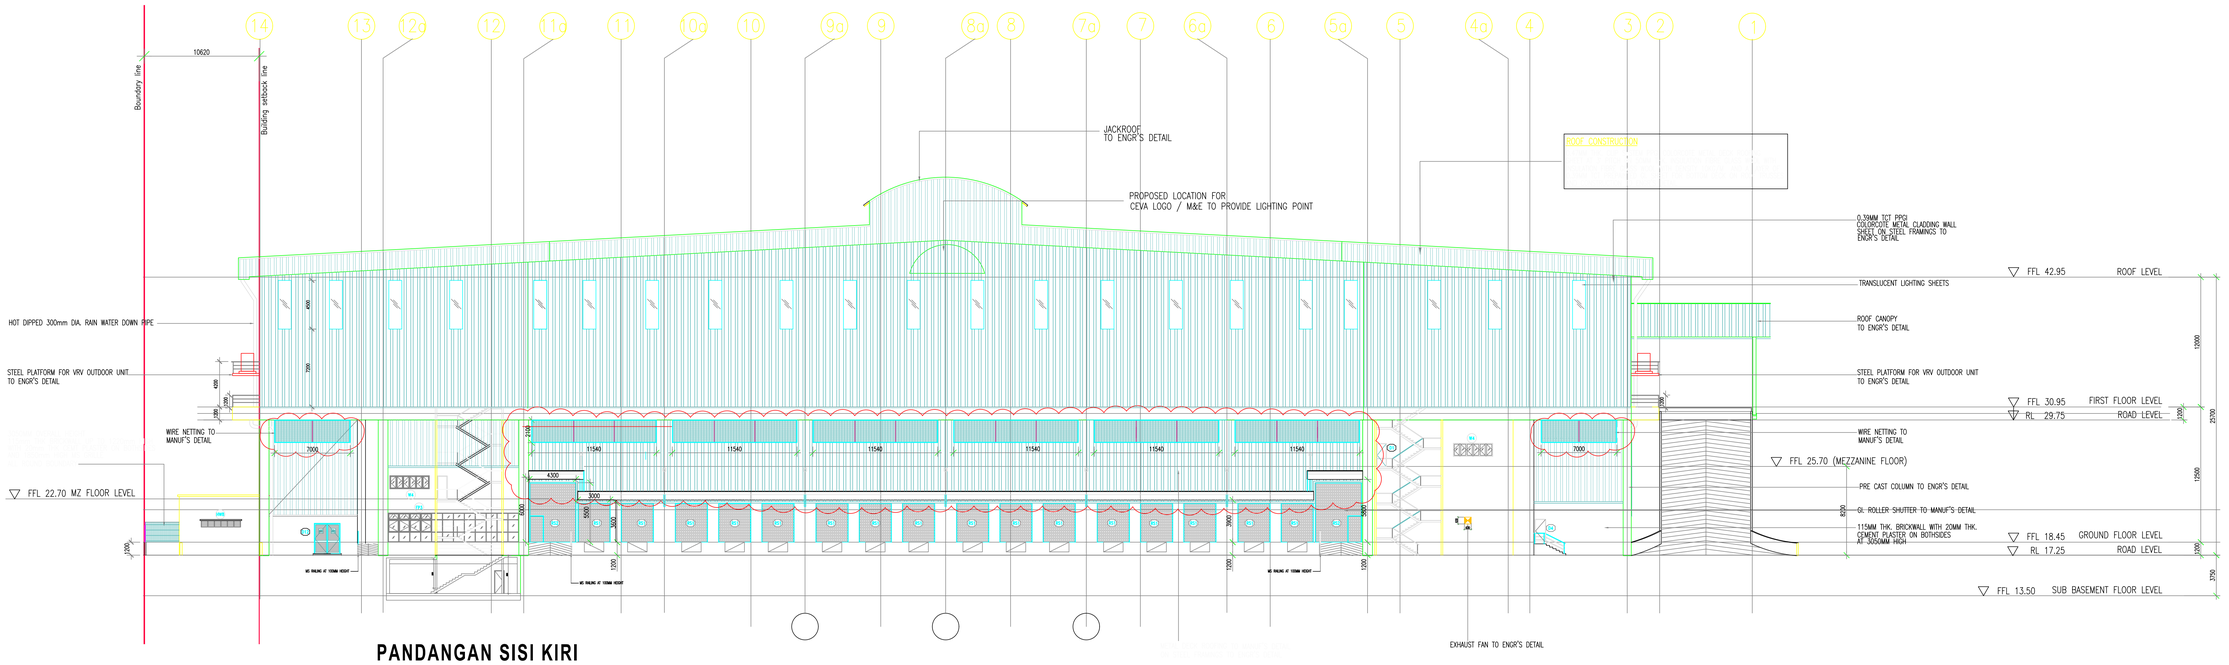

PANDANGAN SISI KIRI

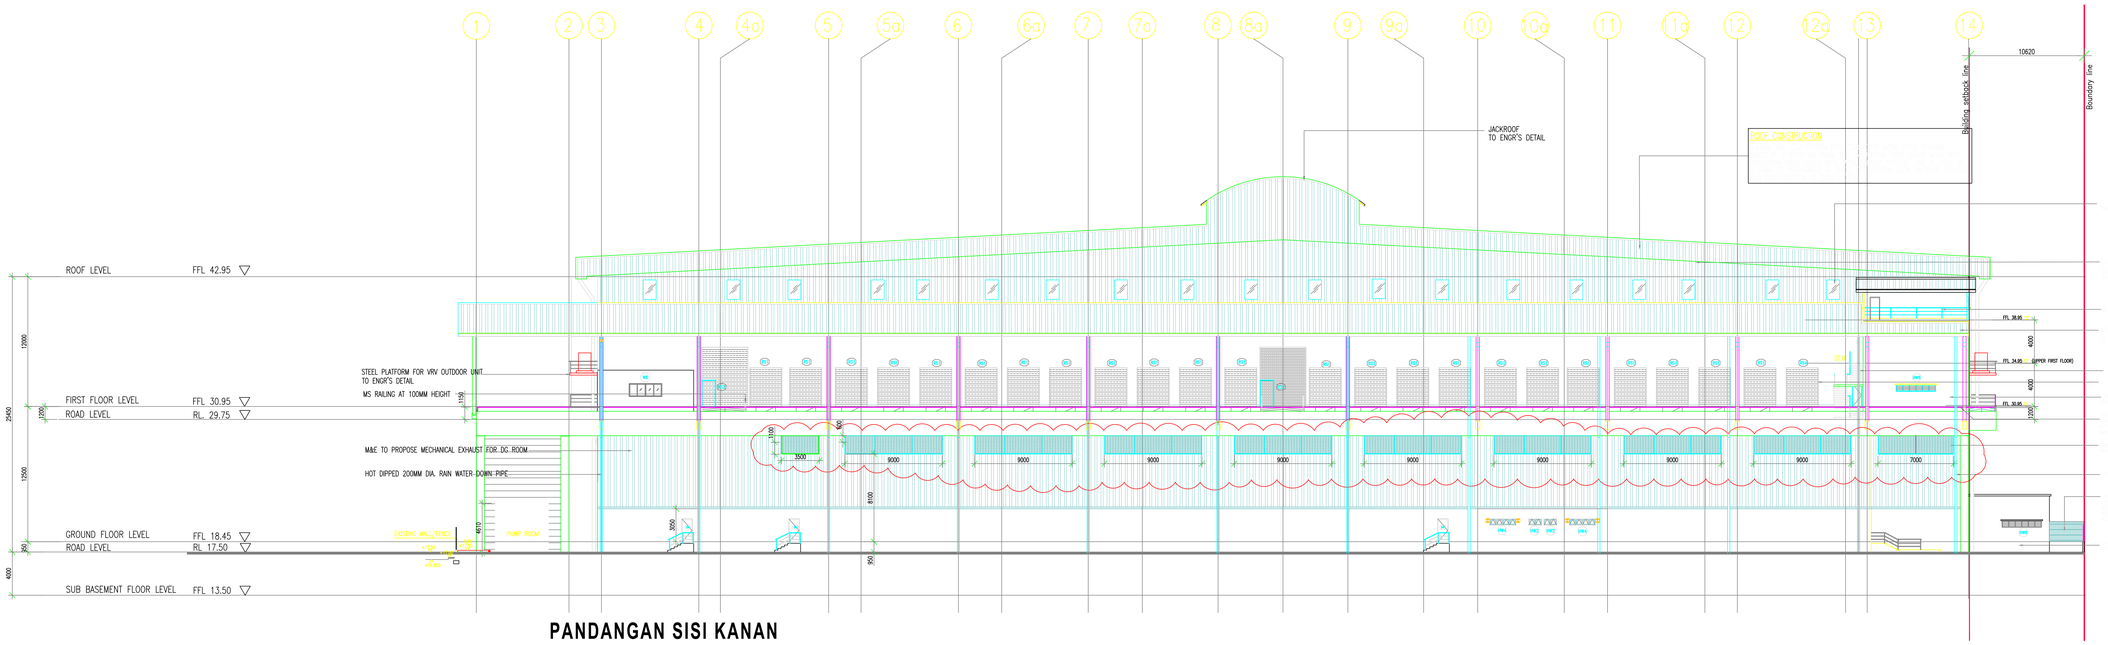

PANDANGAN SISI KANAN

FOR CONSTRUCTION
27 FEB 2015
GRA ARCHITECTS SDN BHD

APPROVED BY CEVA LOGISTICS (Malaysia) SDN BHD		AGREED BY ORYX IMPRESSIONS SDN BHD	
SIGNATURE:	DATE:	SIGNATURE:	DATE: